Indiana - Munster
#2

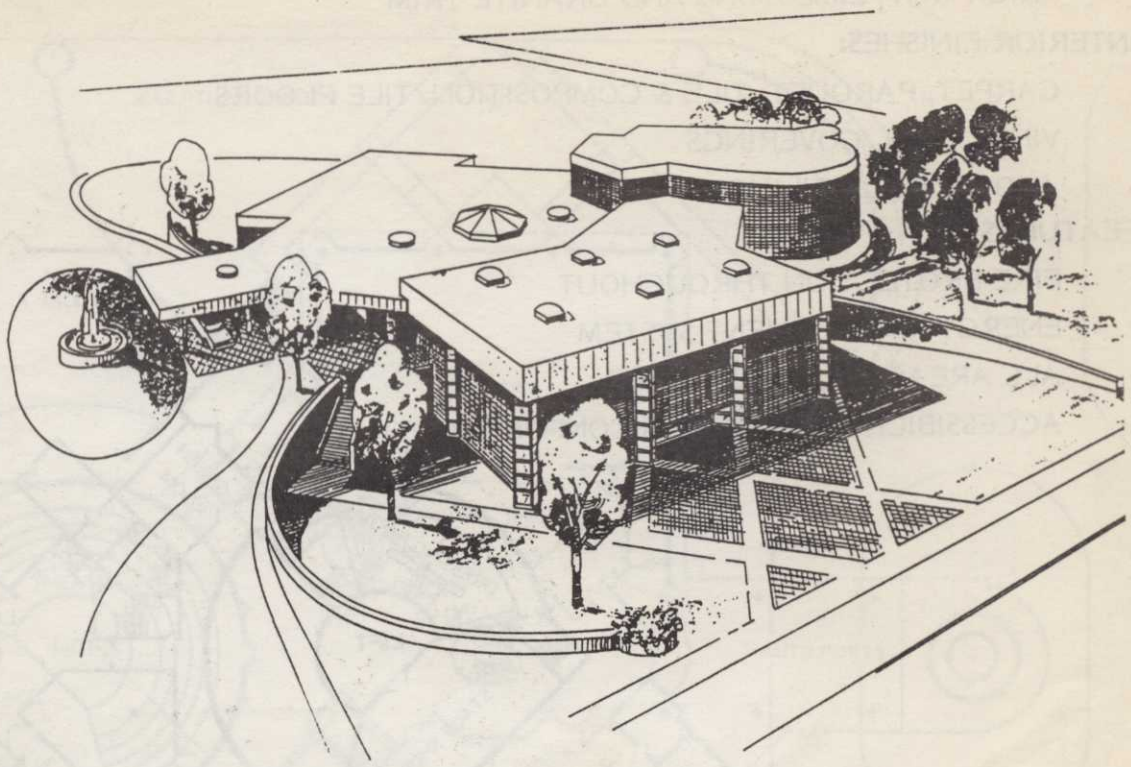

THE CENTER FOR THE VISUAL AND PERFORMING ARTS

1040 RIDGE ROAD - MUNSTER, INDIANA

GROUND BREAKING

JULY 22, 1987 - 4:00 p.m.

Northwest INDIANA SYMPHONY

nifa northern indiana arts association, inc.

NORTHWEST INDIANA SYMPHONY MUSIC, ORCHESTRAL. VOICE. CHORUS. BAND. OPERA. RECITALS. BALLET.

ACRYLIC, CREATIVE CRAFTS, PHOTOGRAPHY, CINEMATOGRAPHY, VIDEO,

EXTERIOR FINISHES:

BRICK WITH LIMESTONE AND GRANITE TRIM

INTERIOR FINISHES:

CARPET, PARQUET, TILE & COMPOSITION TILE FLOORS

VINYL WALL COVERINGS

ACOUSTICAL CEILINGS

FEATURES:

FIRE PROTECTION THROUGHOUT

ENERGY MANAGEMENT SYSTEM

ALL AREAS AIR CONDITIONED

ACCESSIBILITY STANDARDS CONFORMED TO

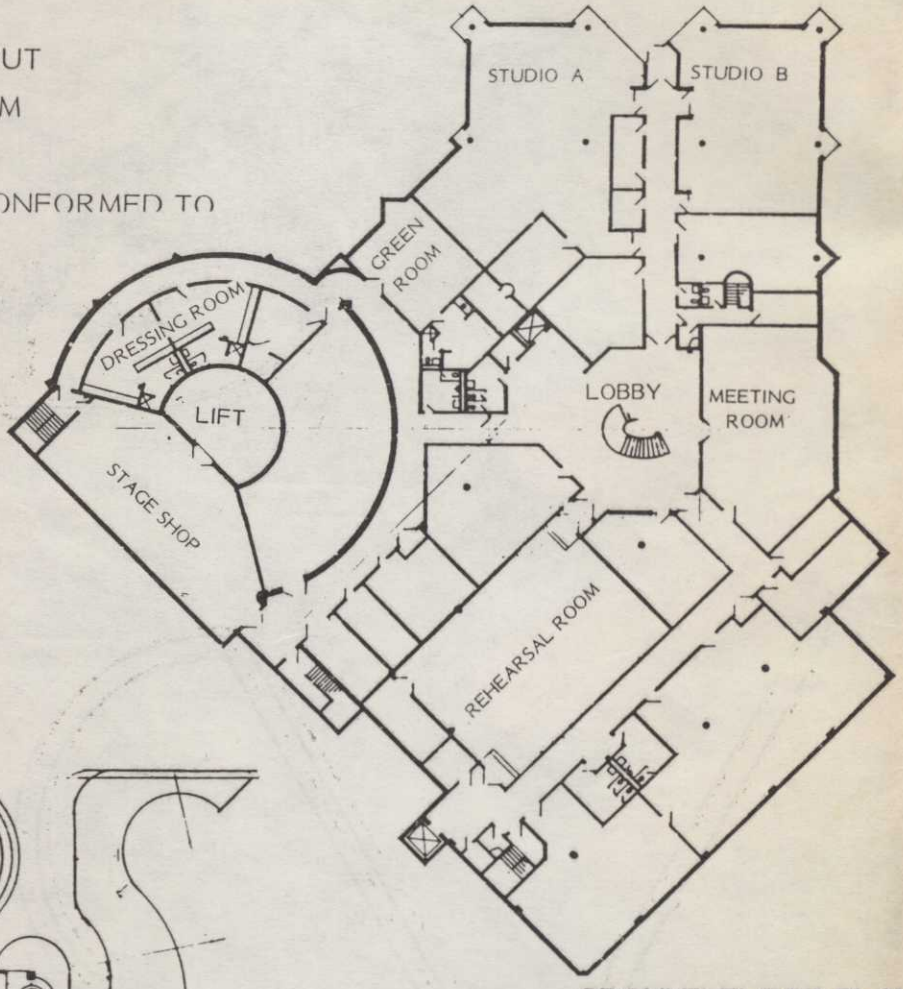

GROUND FLOOR PLAN

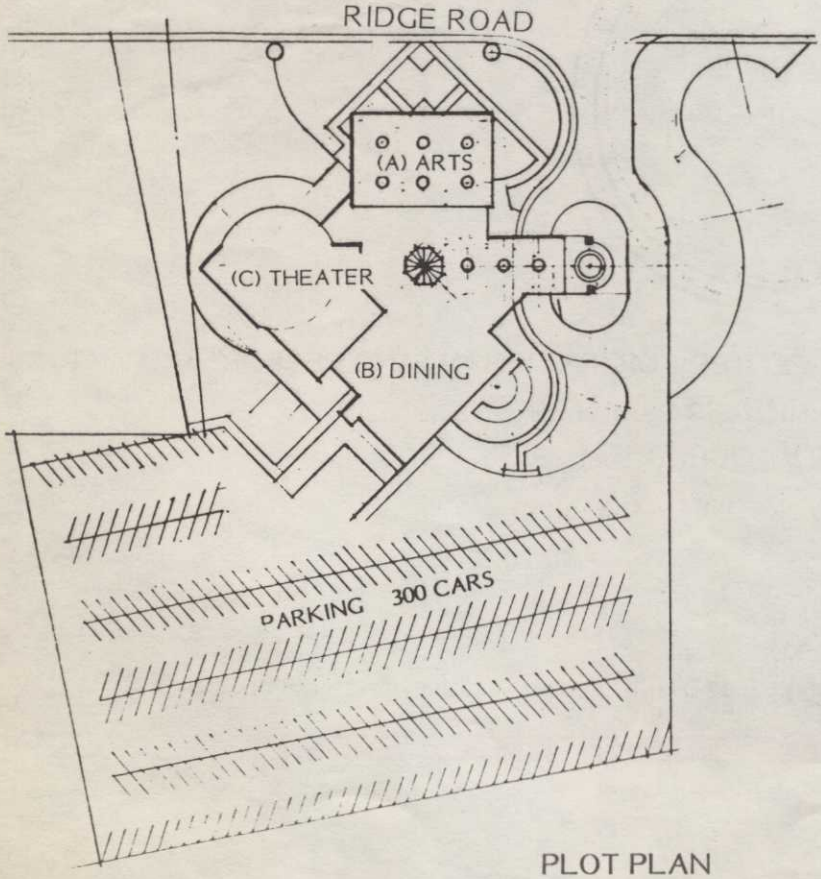

PLOT PLAN

BUILDING DESCRIPTION

GROUND FLOOR	35,000 S.F
FIRST FLOOR	33,000 S.F
2ND FLOOR	4,600 S.F

CAPACITIES

ARTS STUDIOS	75
GALLERIES	300
DINING ROOMS	500
THEATER	350
PARKING	300

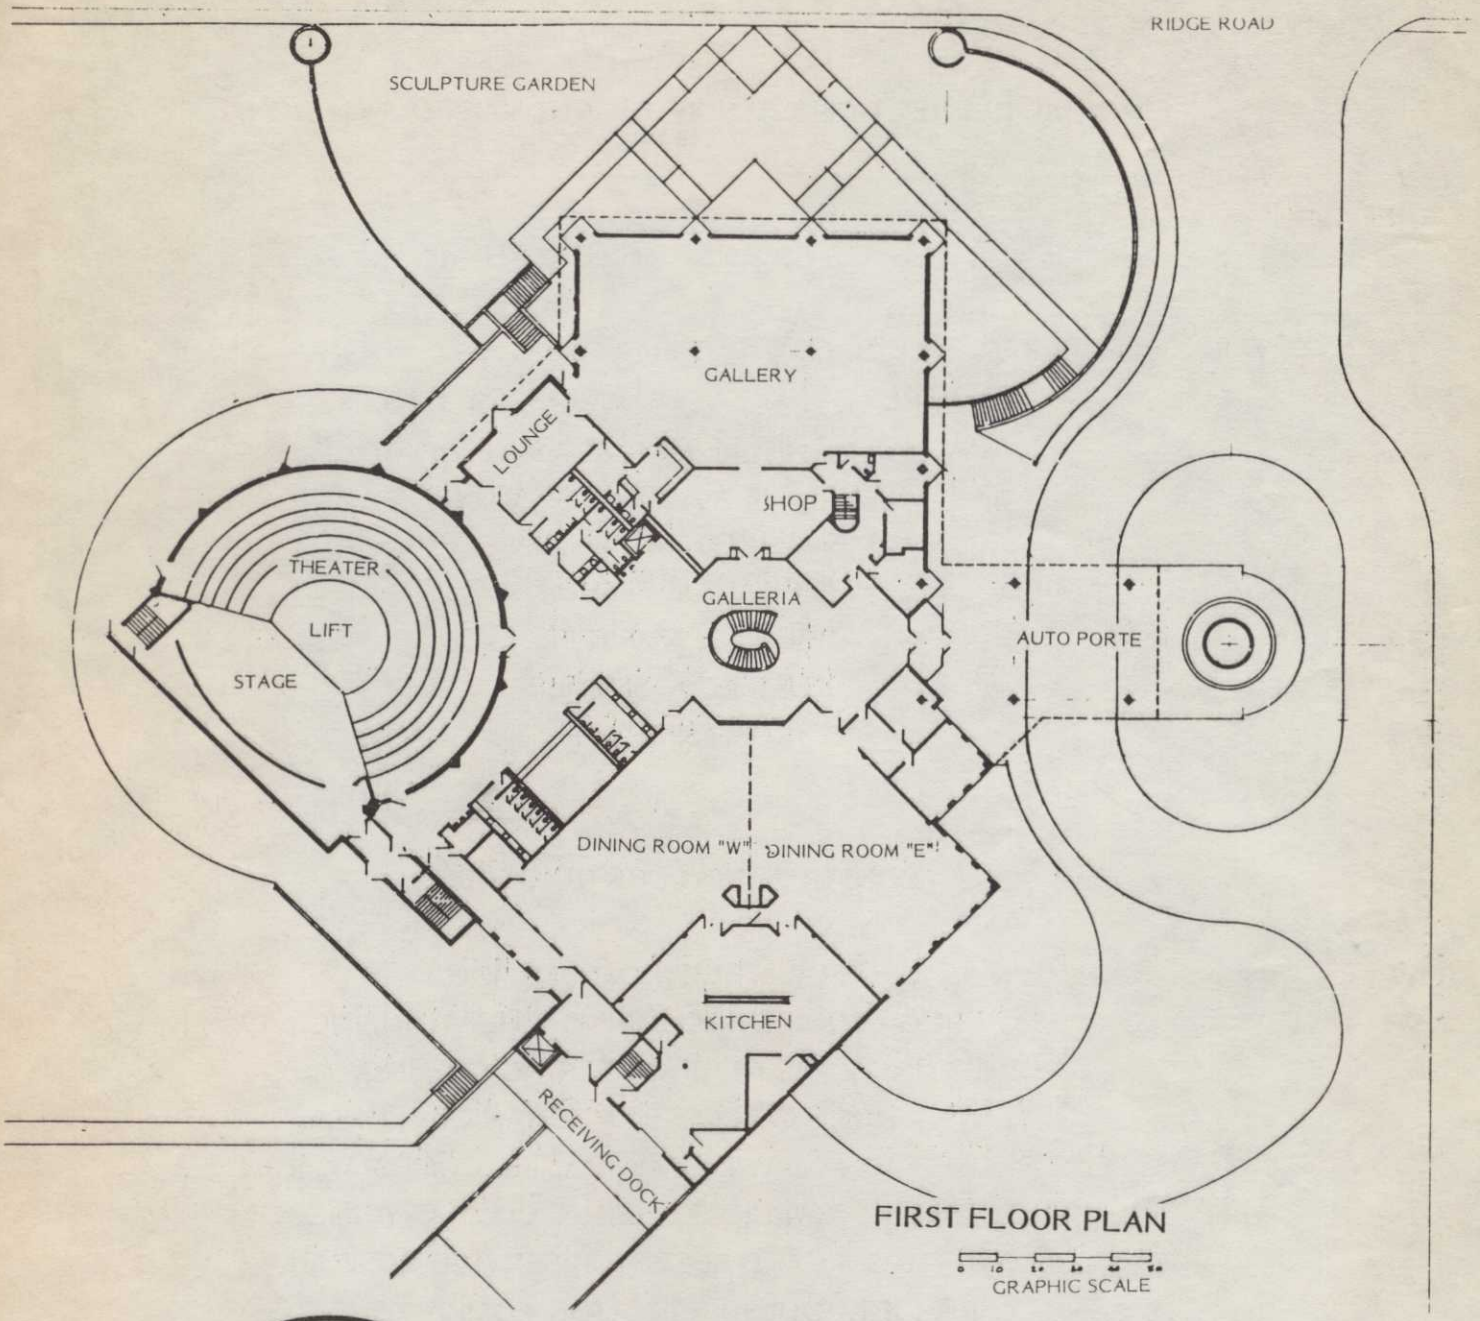

FIRST FLOOR PLAN

GRAPHIC SCALE

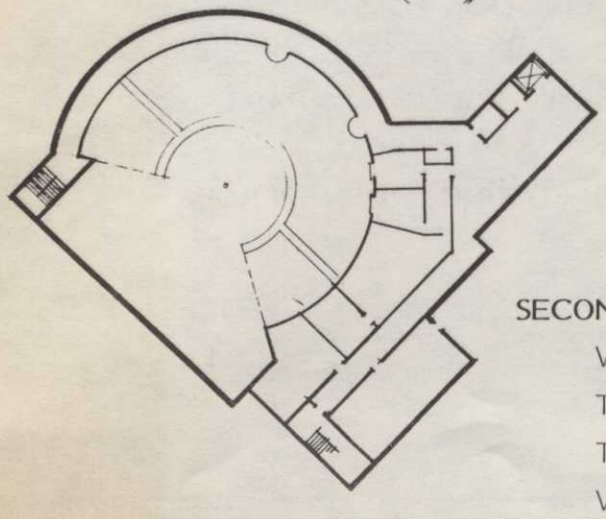

SECOND FLOOR

VIDEO - RADIO STUDIO

THEATER SOUND CONTROL

THEATER LIGHTING CONTROL

VIDEO ARCHIVES LIBRARY

GALLERY PLAYERS LITERATURE, POETRY, DRAMA, PODIUM READING, LECTURES, DEBATES, DISCUSSIONS.

MEMORIAL RECREATIONAL AND EDUCATIONAL FOUNDATION, INC.

OFFICERS OF THE BOARD

DONALD S. POWERS, PRESIDENT
EVERETT R. AHLGRIM, VICE-PRESIDENT
PALMER C. SINGLETON, JR., SECRETARY
TERRY W. MC MAHON, TREASURER
EDWARD P. ROBINSON
FRANKIE FESKO
GEORGE KURTEFF
RUSSELL A. SNYDER
ROEN SPEROFF

CONSTRUCTING CONTRACTORS

GENERAL - RUETH & SONS, INC.
PLUMBING - EDINGER PLUMBING & HEATING, INC.
HEATING - ARCTIC ENGINEERING CO., INC.
VENTILATION - CIRCLE "R" MECHANICAL, INC.
FIRE PROTECTION - DAVID E. MC DANIEL COMPANY, INC.
ELECTRICAL - SWENEY ELECTRIC COMPANY, INC.
ELEVATORS - SHEPARD ELEVATOR SERVICE COMPANY
PIT LIFT - DOVER ELEVATOR COMPANY
FOOD SERVICE EQUIPMENT - HALES & ASSOCIATES, INC.
ARCHITECTS/ENGINEERS - WILLIAM J. BACHMAN & PARTNERS, INC.

CHAIRMAN OF GROUND BREAKING - ROEN SPEROFF

NORTHERN INDIANA ARTS ASSOCIATION, INC. PAINTING, SCULPTURE, ETCHING, WATER COLOR